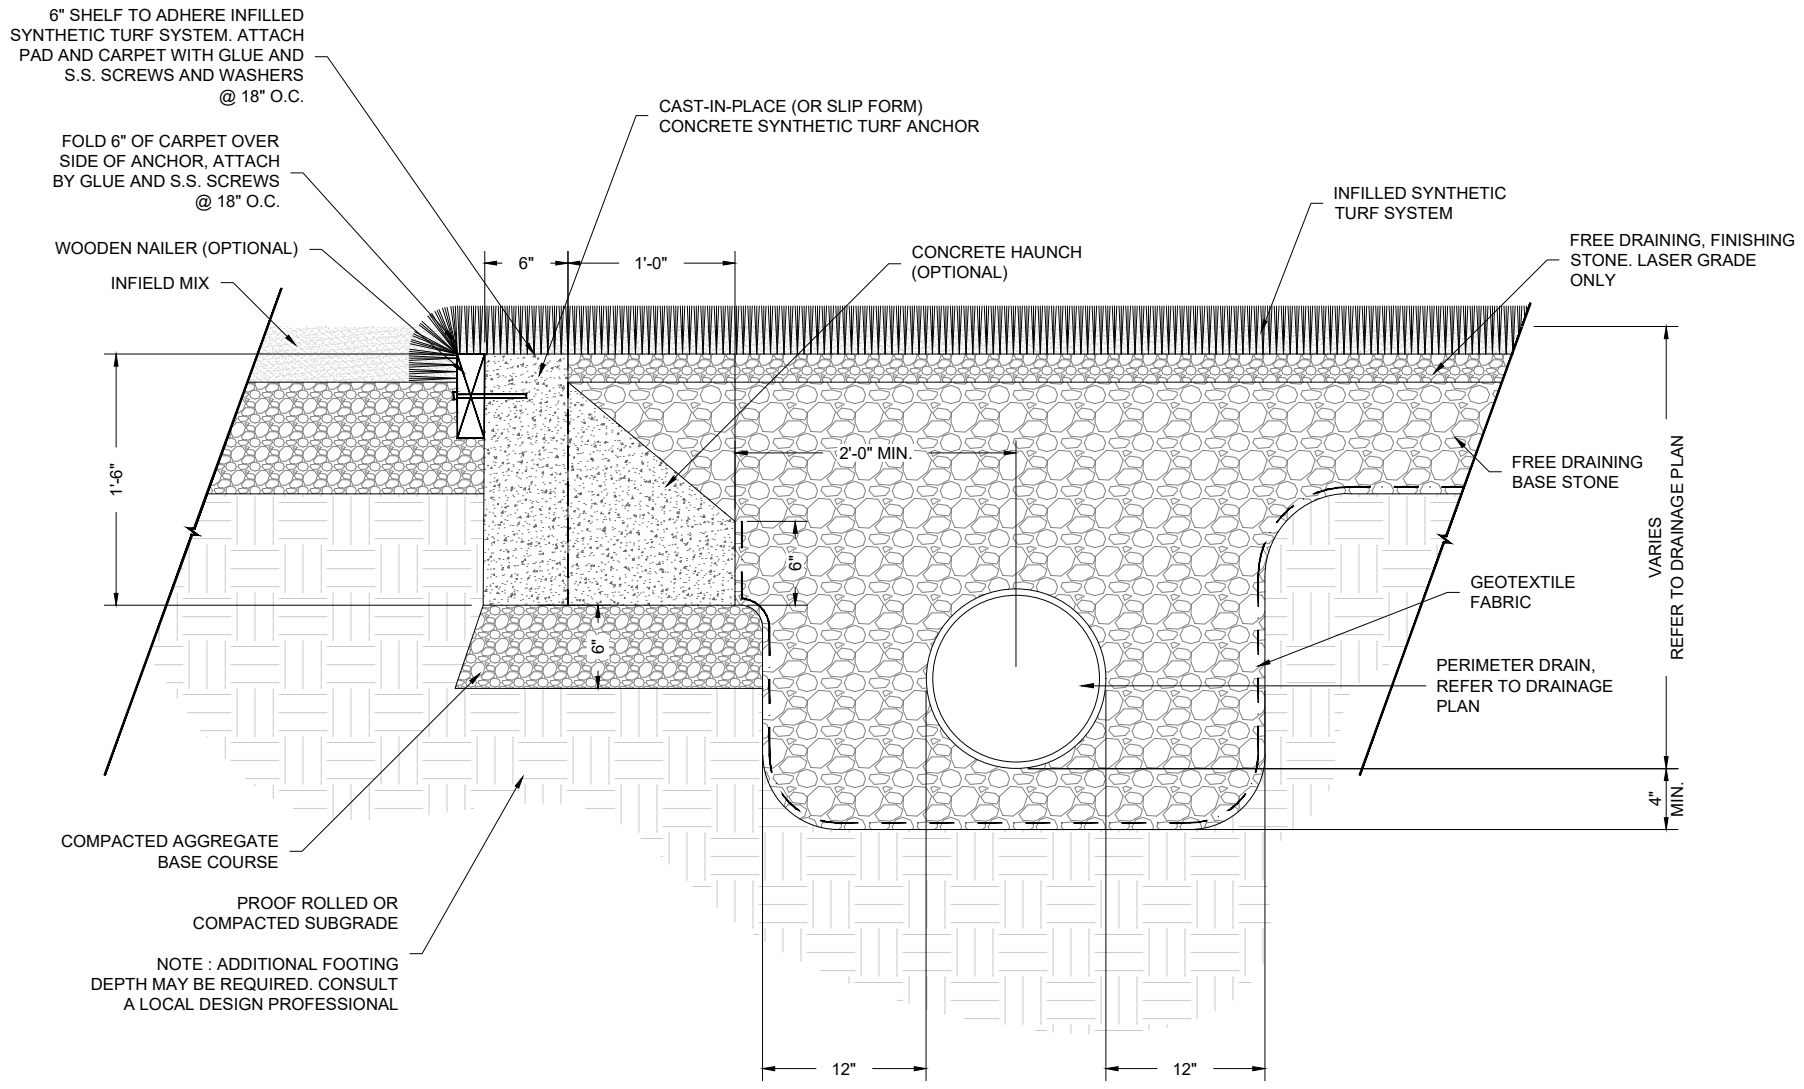

CONCRETE SYNTHETIC TURF ANCHOR AT BASEBALL / SOFTBALL INFIELD

SCALE : N.T.S.

SPRINTURF® A PLAYCORE Company

146 FAIRCHILD STREET - SUITE 150
DANIEL ISLAND, SC 29492
TOLL FREE : 1-877-686-TURF (8873)
PHONE : 843-936-6023